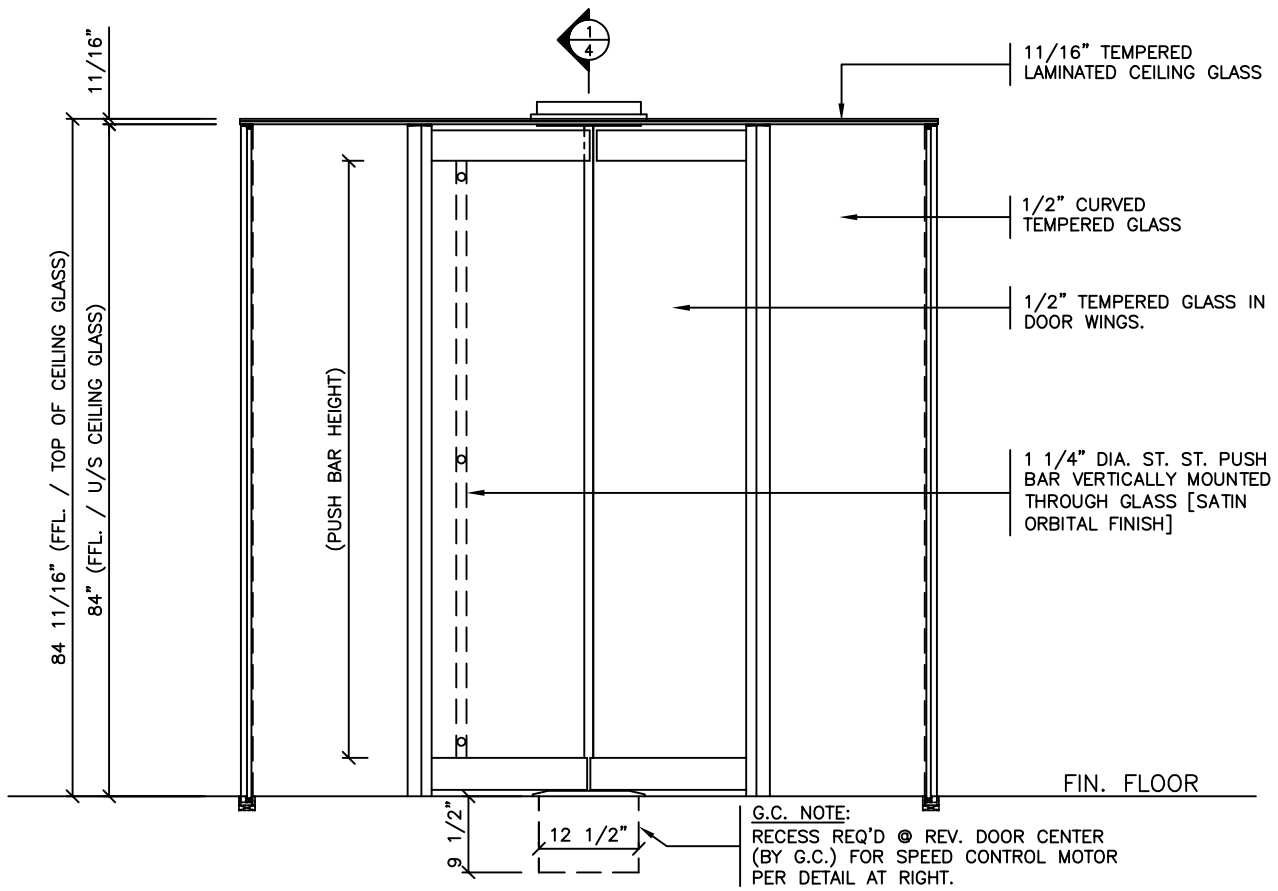

REVOLVING DOOR ENTRANCE ELEVATION
1 REQUIRED

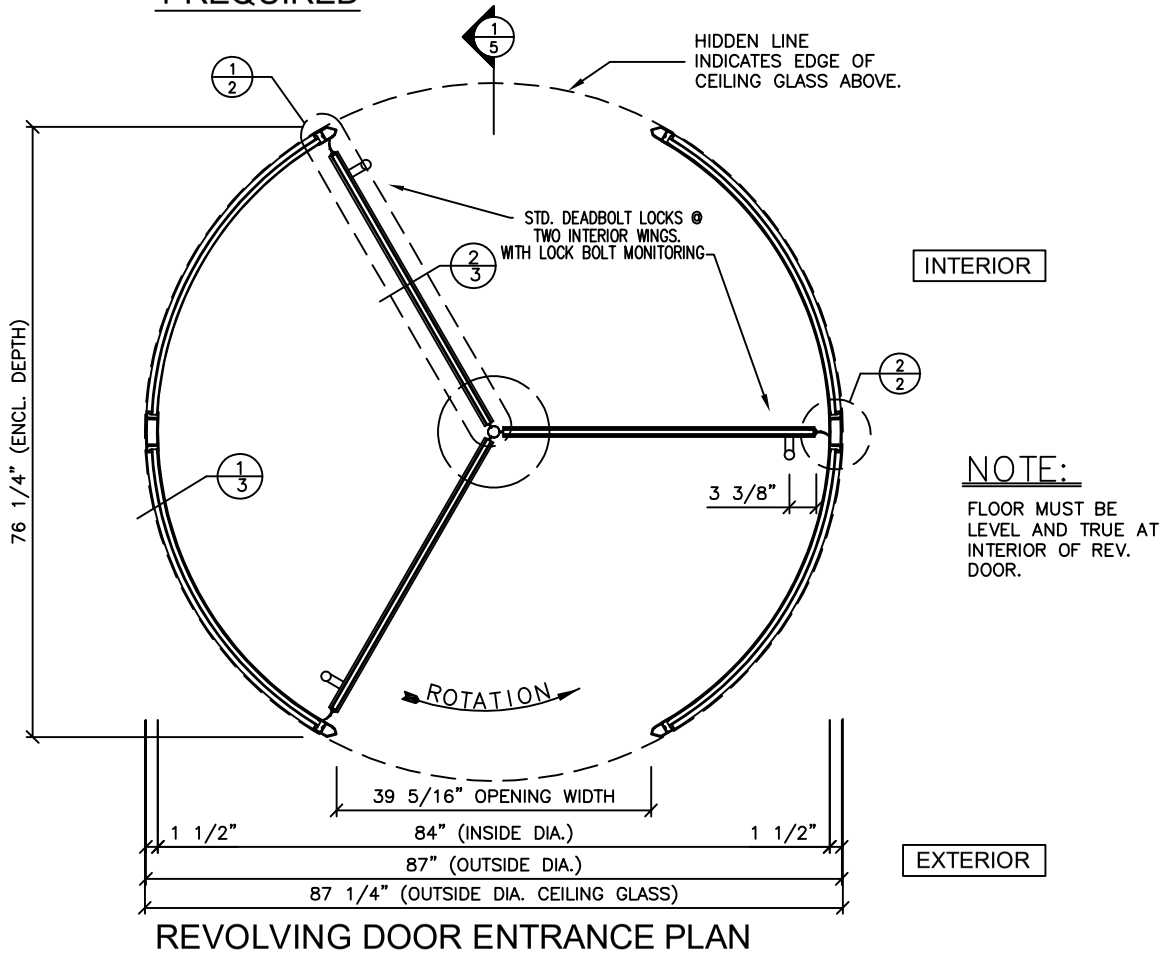

REVOLVING DOOR ENTRANCE PLAN

NOTE:

FLOOR MUST BE LEVEL AND TRUE AT INTERIOR OF REV. DOOR.

SHOP NOTE:

FINISH= ANODIZED/PAINT
CURVED GLASS TINT= CLEAR
DR. WG. GLASS TINT= CLEAR
CEILING GLASS TINT= CLEAR

FLOOR MANUAL SPEED CONTROL

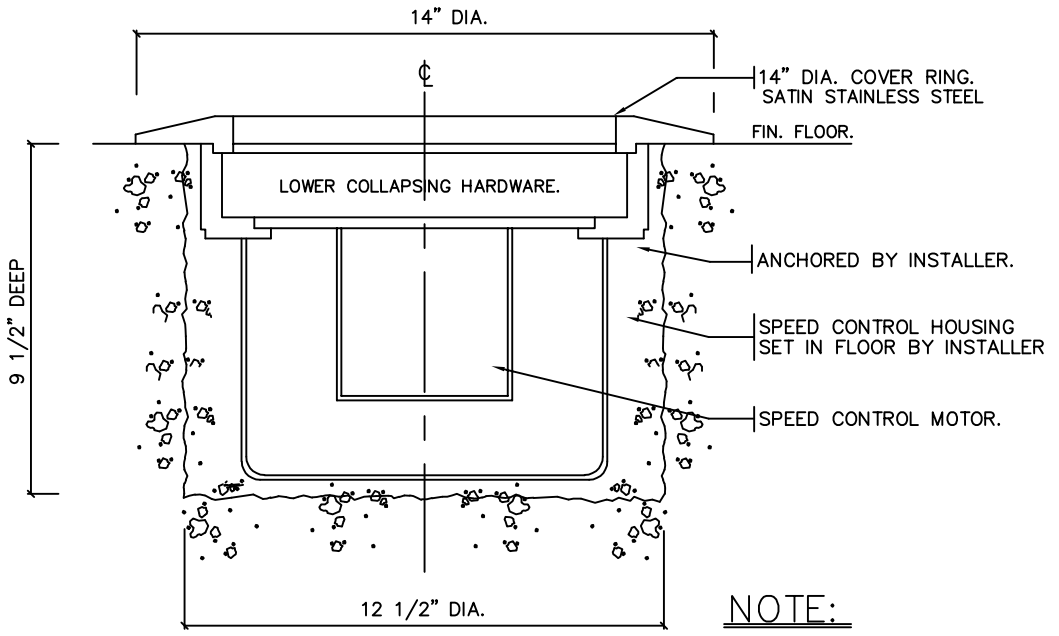

DETAIL – 3 WING SPEED CONTROL
SCALE: NONE

NOTE:

GENERAL CONTRACTOR TO PROVIDE 9 1/2" (241) DEEP X 12 1/2" (318) DIA. RECESS IN SLAB FOR SPEED CONTROL. ALL PREPARATORY WORK TO FLOOR & SLAB BY OTHERS.

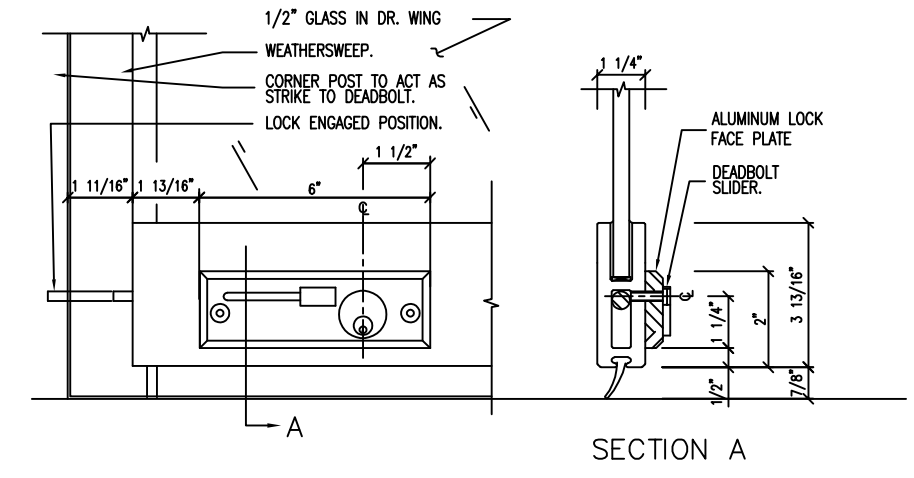

STD. DEADBOLT DETAILS
SCALE: NONE

SECTION A

G.C. NOTE:

–ALL DIMENSIONS TO BE SITE CONFIRMED PRIOR TO FABRICATE.

Date	REVISIONS	By	Issue

No.	ISSUED	Date

IMPORTANT NOTICE

C.J. Rush wishes to bring to your attention the following, for which we assume NO RESPONSIBILITY:

(1) The use of these drawings by other parties is the sole responsibility of that party as to site conditions, measurements, etc,.

(2) Movement of structures by forces causing mis–alignment and improper function of our product.

(3) Results of glass breakage causing bodily harm through improper use or mischief.

SPECIAL REFERENCE NOTE

Very often the method of manufacturing as shown on these shop drawings are a development of the skills of the company. Any reproduction and or distribution in whole or in part, without expresed or written consent is strictly prohibited.

C.J. Rush

RUSH ENTRANCE SYSTEMS LTD

65 RIVIERA DRIVE
MARKHAM, ONT.
CANADA, L3R 5J6

Tel. 888–301–5407
905–944–8005
Fax 905–944–8006

2500AG SERIES 3 WING REVOLVING DOOR ELEVATION / PLAN / DETAILS

BUILDING	
LOCATION	
ARCH–ENG.	
CONTRACTOR	
Drawn by	Job No.
Checked by	
Scale	
Date	Dwg. No. 01
Finish	

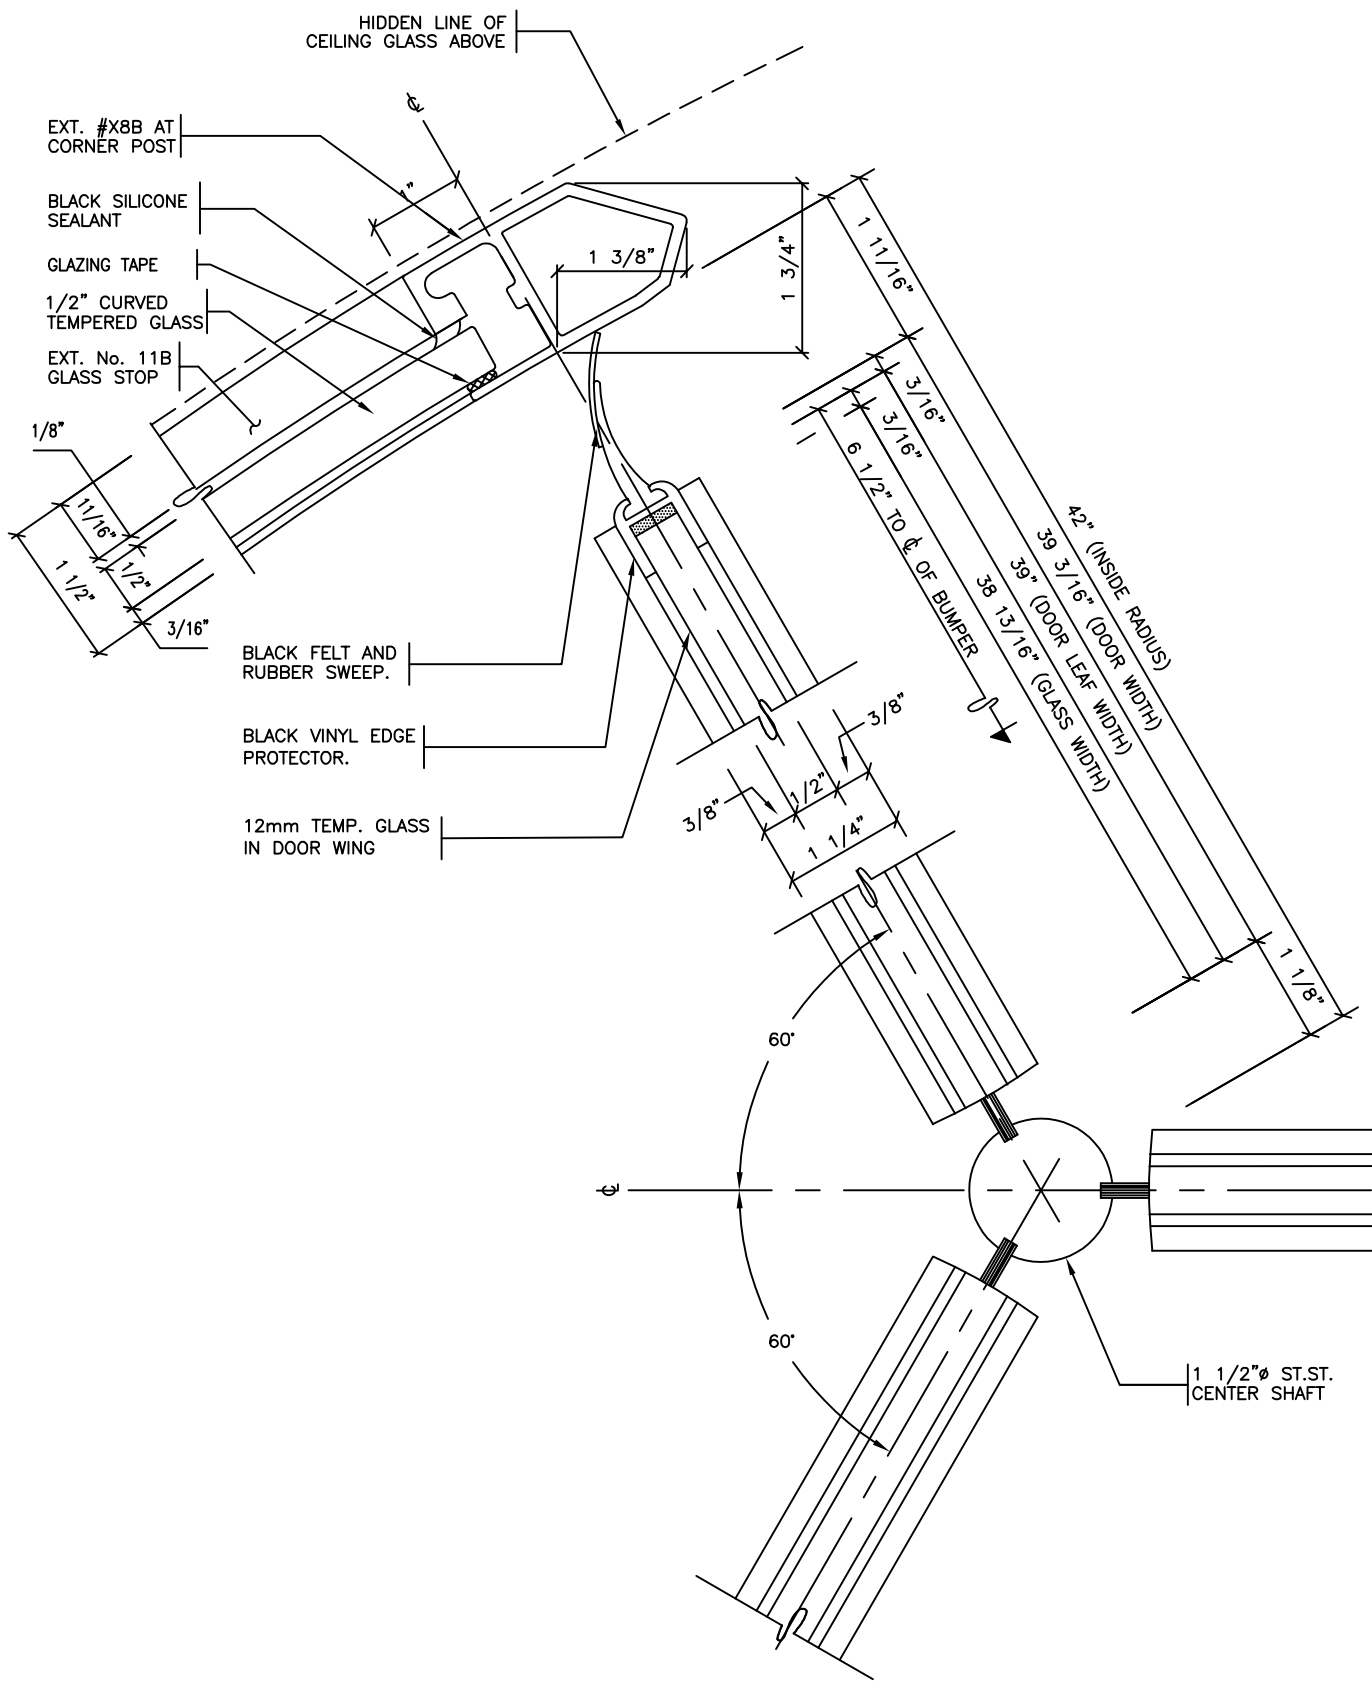

1 SECTION

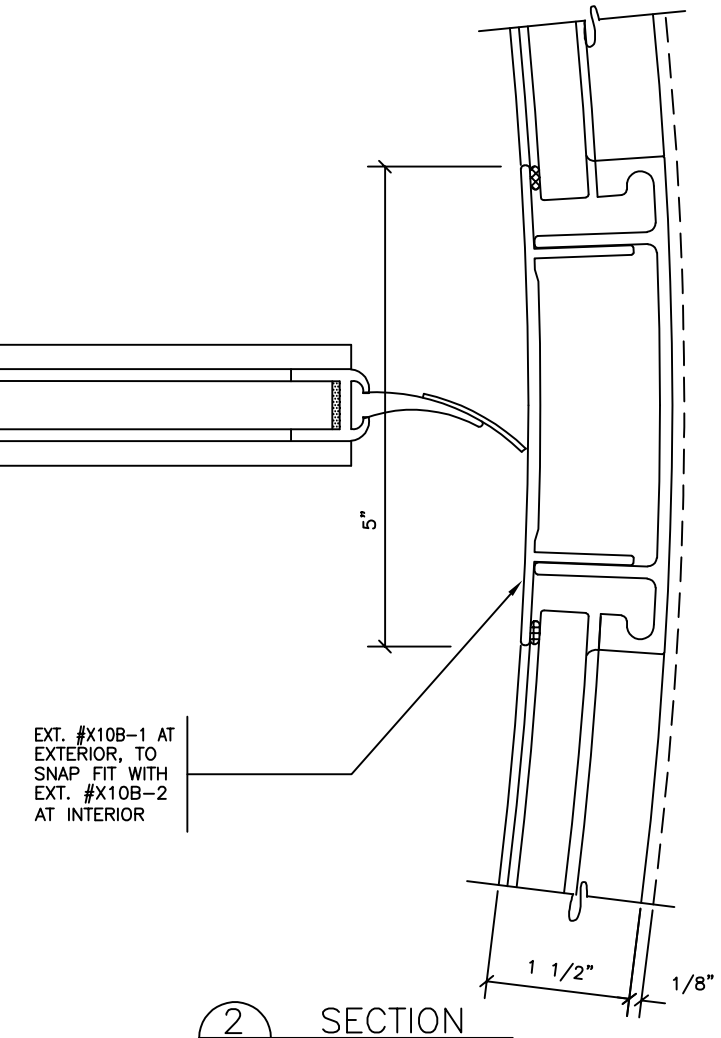

2 SECTION

Date	REVISIONS	By	Issue

No.	ISSUED	Date

IMPORTANT NOTICE

C.J. Rush wishes to bring to your attention the following, for which we assume NO RESPONSIBILITY:

(1) The use of these drawings by other parties is the sole responsibility of that party as to site conditions, measurements, etc,.

(2) Movement of structures by forces causing mis-alignment and improper function of our product.

(3) Results of glass breakage causing bodily harm through improper use or mischief.

SPECIAL REFERENCE NOTE

Very often the method of manufacturing as shown on these shop drawings are a development of the skills of the company. Any reproduction and or distribution in whole or in part, without expresed or written consent is strictly prohibited.

C.J. Rush

RUSH ENTRANCE SYSTEMS LTD

65 RIVIERA DRIVE
MARKHAM, ONT.
CANADA, L3R 5J6

Tel. 888-301-5407
905-944-8005
Fax 905-944-8006

2500AG SERIES 3 WING REVOLVING DOOR PLAN / DETAILS

BUILDING	
LOCATION	
ARCH-ENG.	
CONTRACTOR	
Drawn by	Job No.
Checked by	
Scale	Dwg. No.
Date	02
Finish	

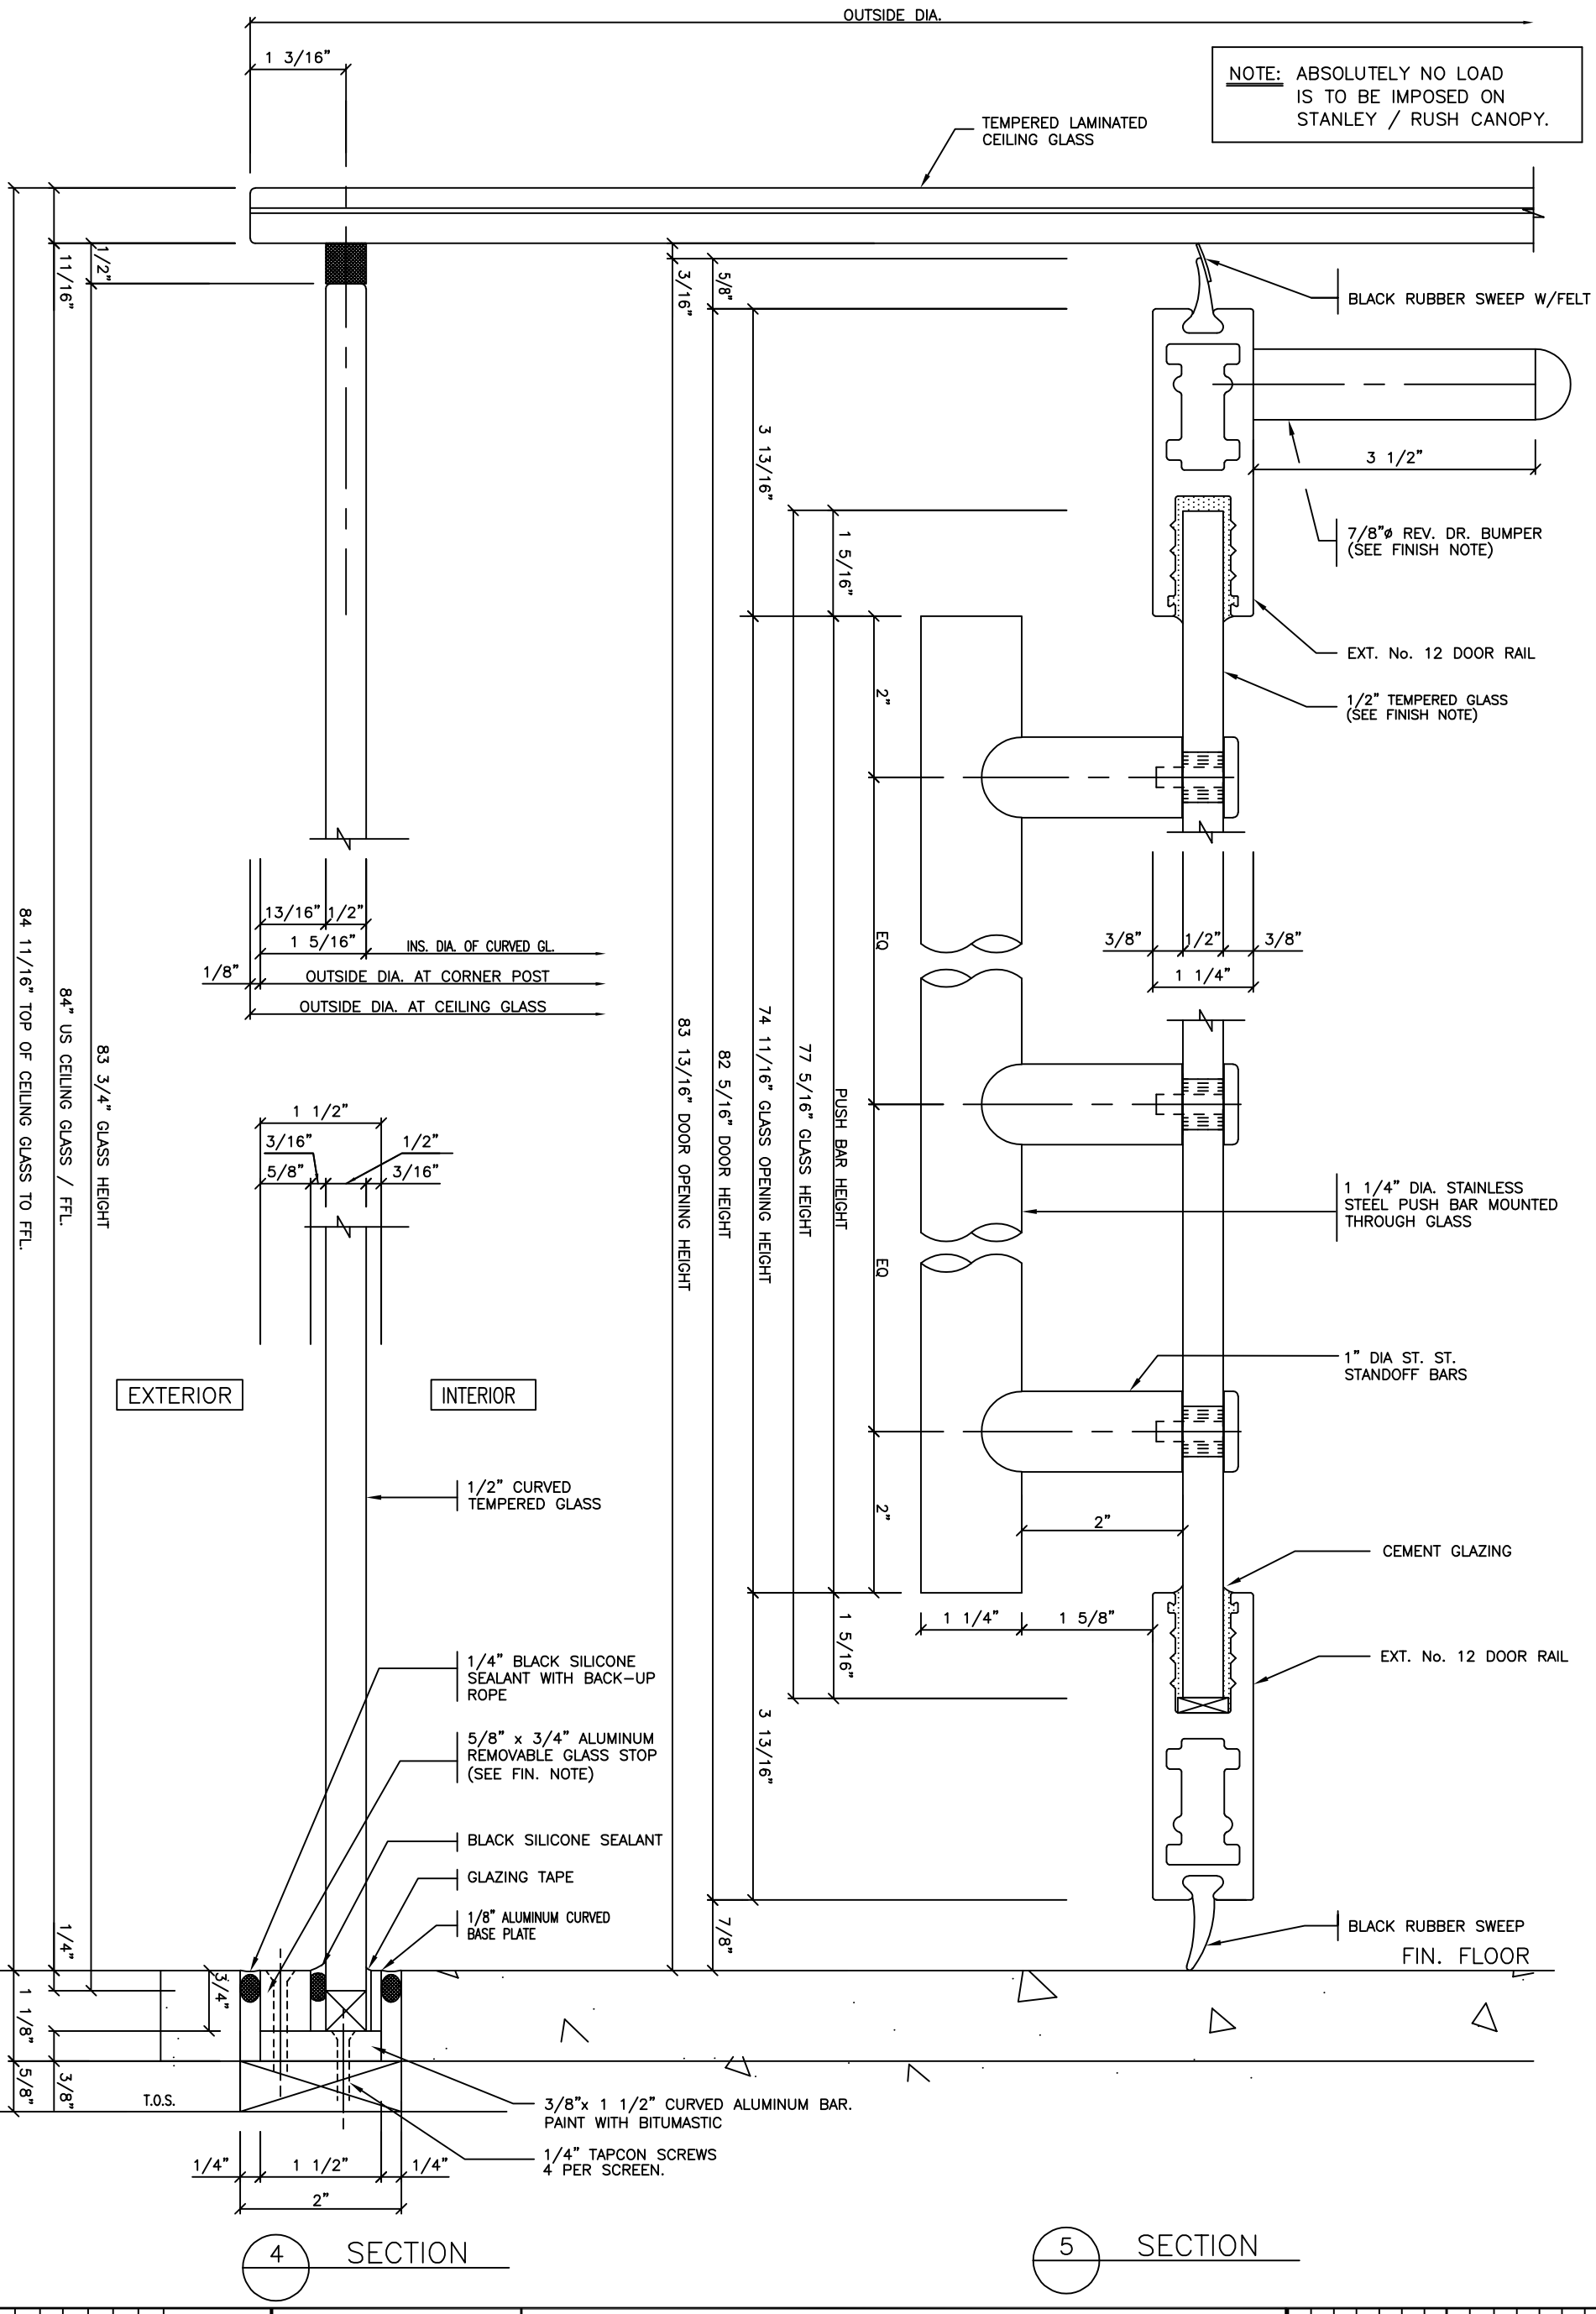

4 SECTION

5 SECTION

IMPORTANT NOTICE

C.J. Rush wishes to bring to your attention the following, for which we assume NO RESPONSIBILITY:

(1) The use of these drawings by other parties is the sole responsibility of that party as to site conditions, measurements, etc.,

(2) Movement of structures by forces causing mis-alignment and improper function of our product.

(3) Results of glass breakage causing bodily harm through improper use or mischief.

SPECIAL REFERENCE NOTE

Very often the method of manufacturing as shown on these shop drawings are a development of the skills of the company. Any reproduction and or distribution in whole or in part, without expressed or written consent is strictly prohibited.

C.J. Rush

No.	ISSUED	Date

Date	REVISIONS	By	Issue

65 RIVIERA DRIVE
MARKHAM, ONT.
CANADA, L3R 5J6
Tel. 888-301-5407
905-944-8005
Fax 905-944-8006

RUSH ENTRANCE SYSTEMS LTD

2500 SERIES 3 WING REVOLVING DOOR
SECTION / DETAILS

BUILDING	
LOCATION	
ARCH-ENG.	
CONTRACTOR	
Drawn by	Job No.
Checked by	
Scale	
Date	Dwg. No. 03
Finish	

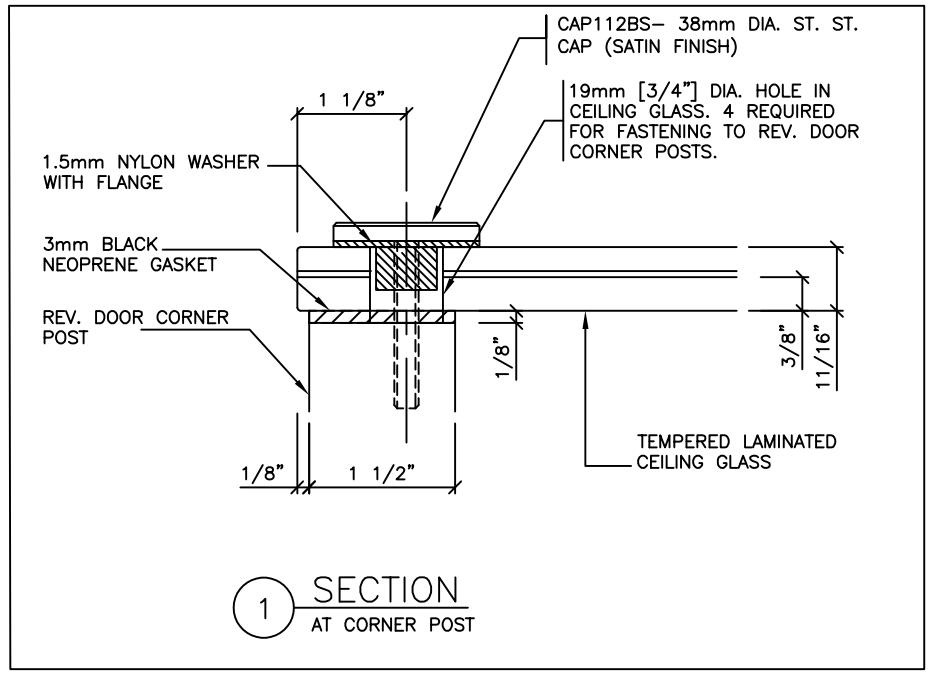

1 SECTION
AT CORNER POST

NOTE: ABSOLUTELY NO LOAD IS TO BE IMPOSED ON STANLEY / RUSH CANOPY

EXTERIOR

INTERIOR

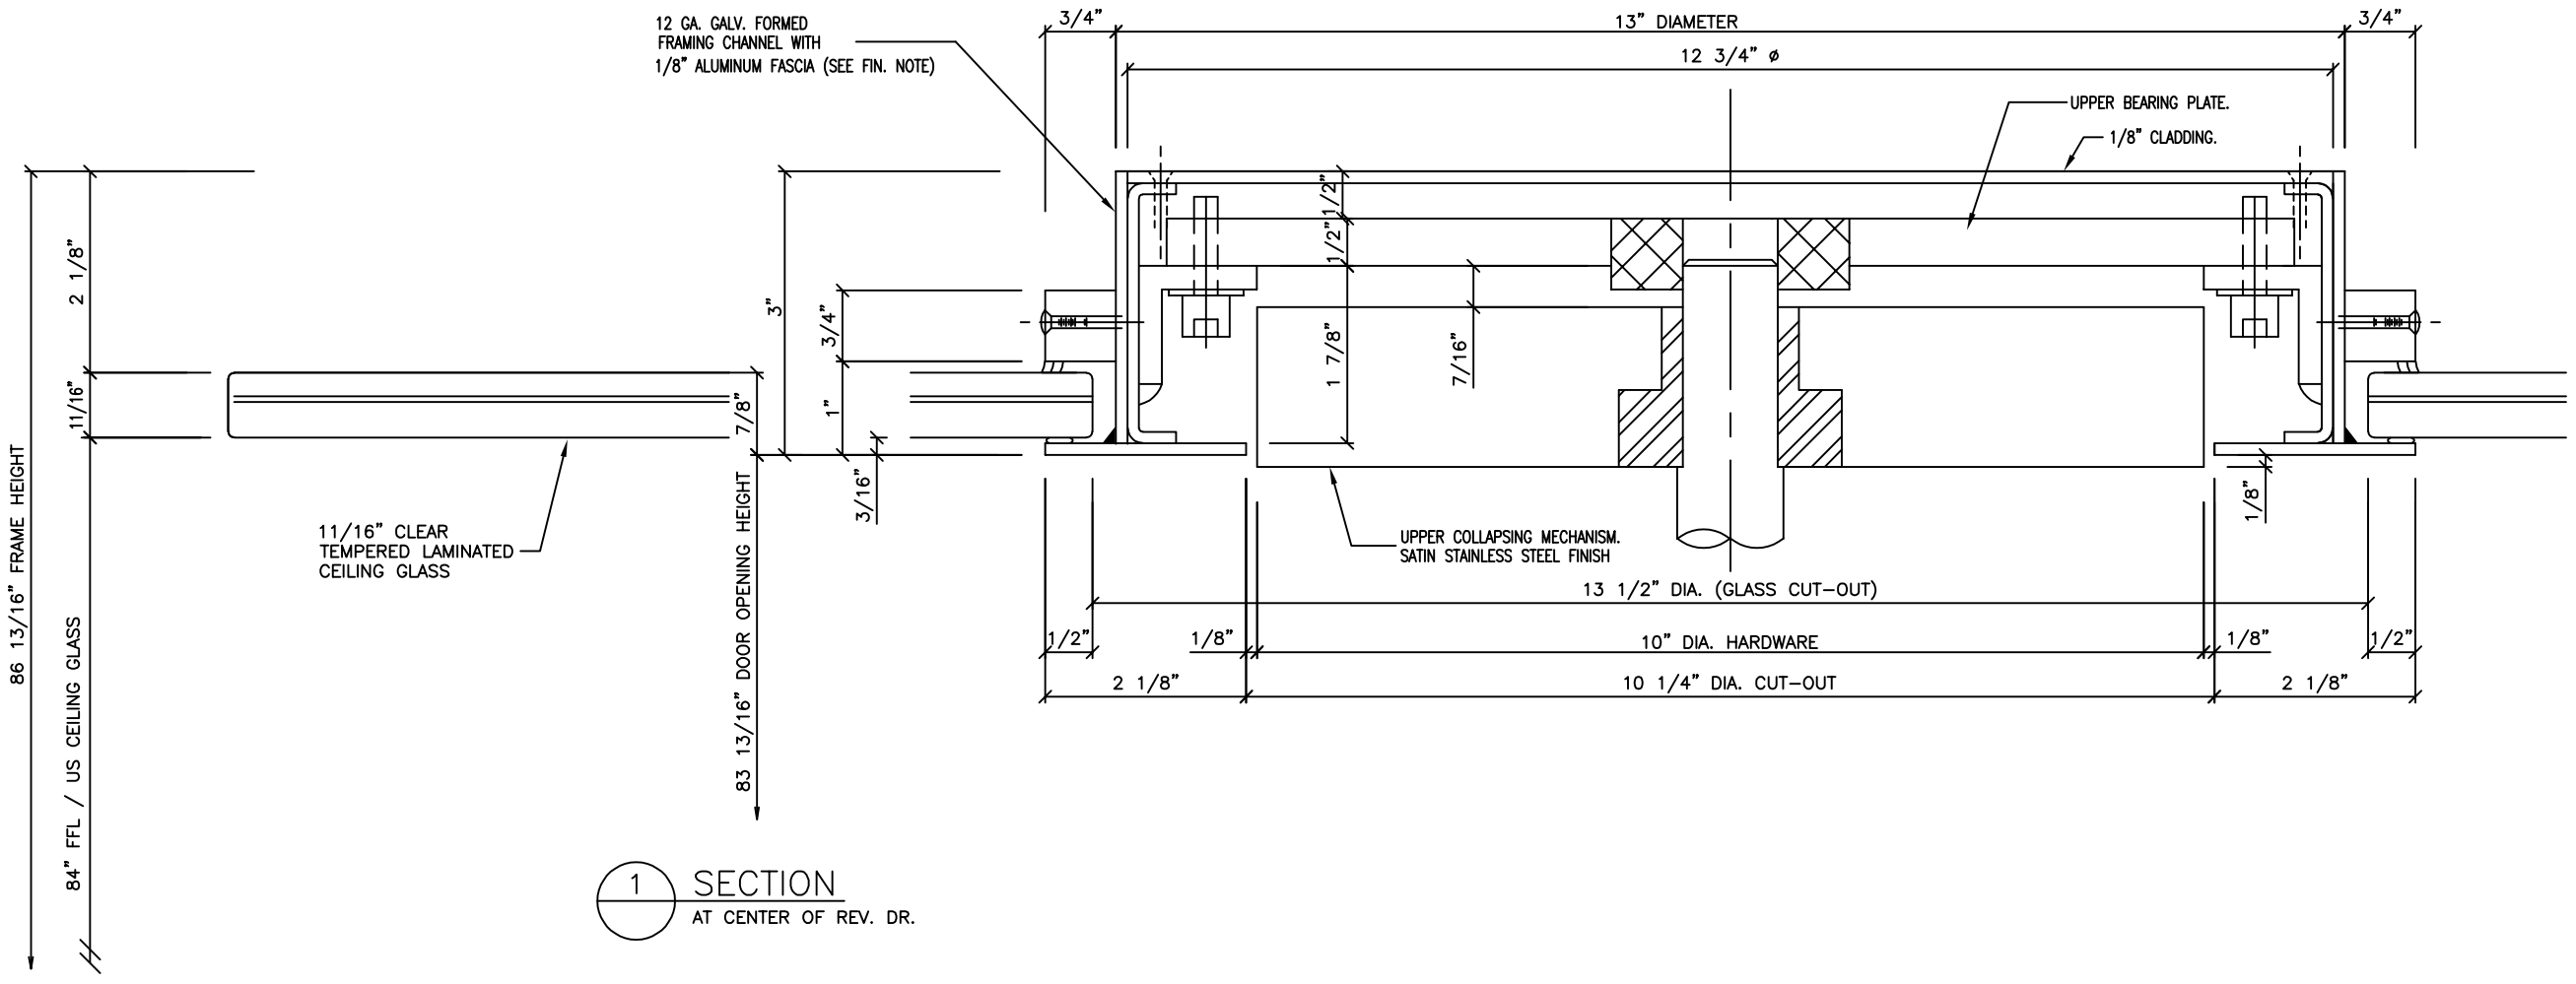

1 SECTION
AT CENTER OF REV. DR.

Date	REVISIONS	By	Issue

No.	ISSUED	Date

IMPORTANT NOTICE

C.J. Rush wishes to bring to your attention the following, for which we assume NO RESPONSIBILITY:

(1) The use of these drawings by other parties is the sole responsibility of that party as to site conditions, measurements, etc,.

(2) Movement of structures by forces causing mis–alignment and improper function of our product.

(3) Results of glass breakage causing bodily harm through improper use or mischief.

SPECIAL REFERENCE NOTE

Very often the method of manufacturing as shown on these shop drawings are a development of the skills of the company. Any reproduction and or distribution in whole or in part, without expresed or written consent is strictly prohibited.

C.J. Rush

RUSH ENTRANCE SYSTEMS LTD

65 RIVIERA DRIVE
MARKHAM, ONT.
CANADA, L3R 5J6

Tel. 888–301–5407
905–944–8005
Fax 905–944–8006

2500AG SERIES 3 WING REVOLVING DOOR SECTION / DETAILS

BUILDING	
LOCATION	
ARCH–ENG.	
CONTRACTOR	
Drawn by	Job No.
Checked by	
Scale	
Date	Dwg. No. 04
Finish	

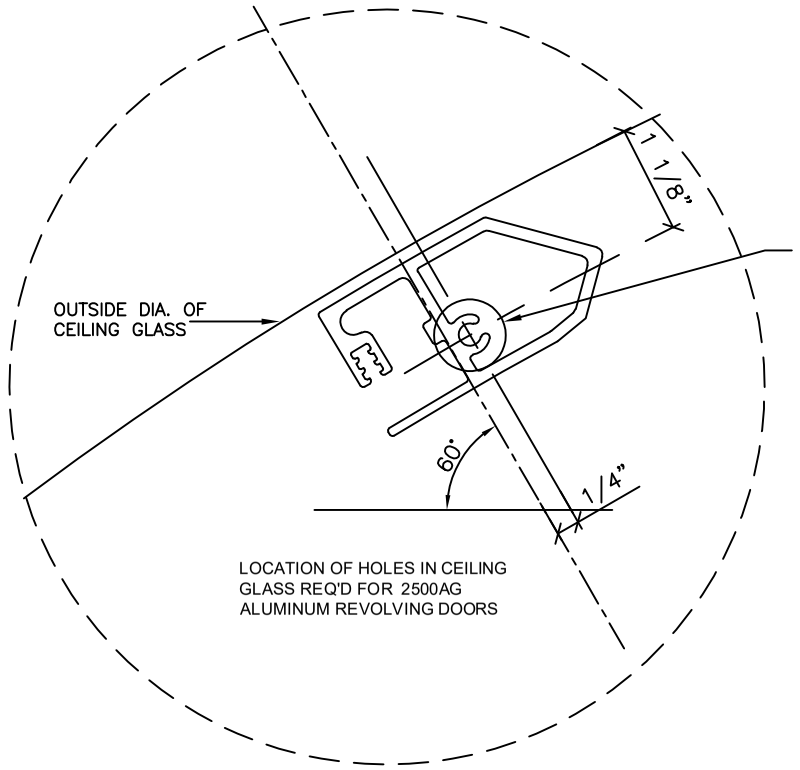

DETAIL 'A'

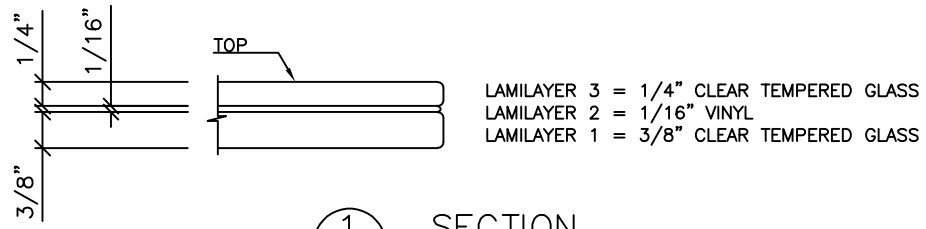

1 SECTION

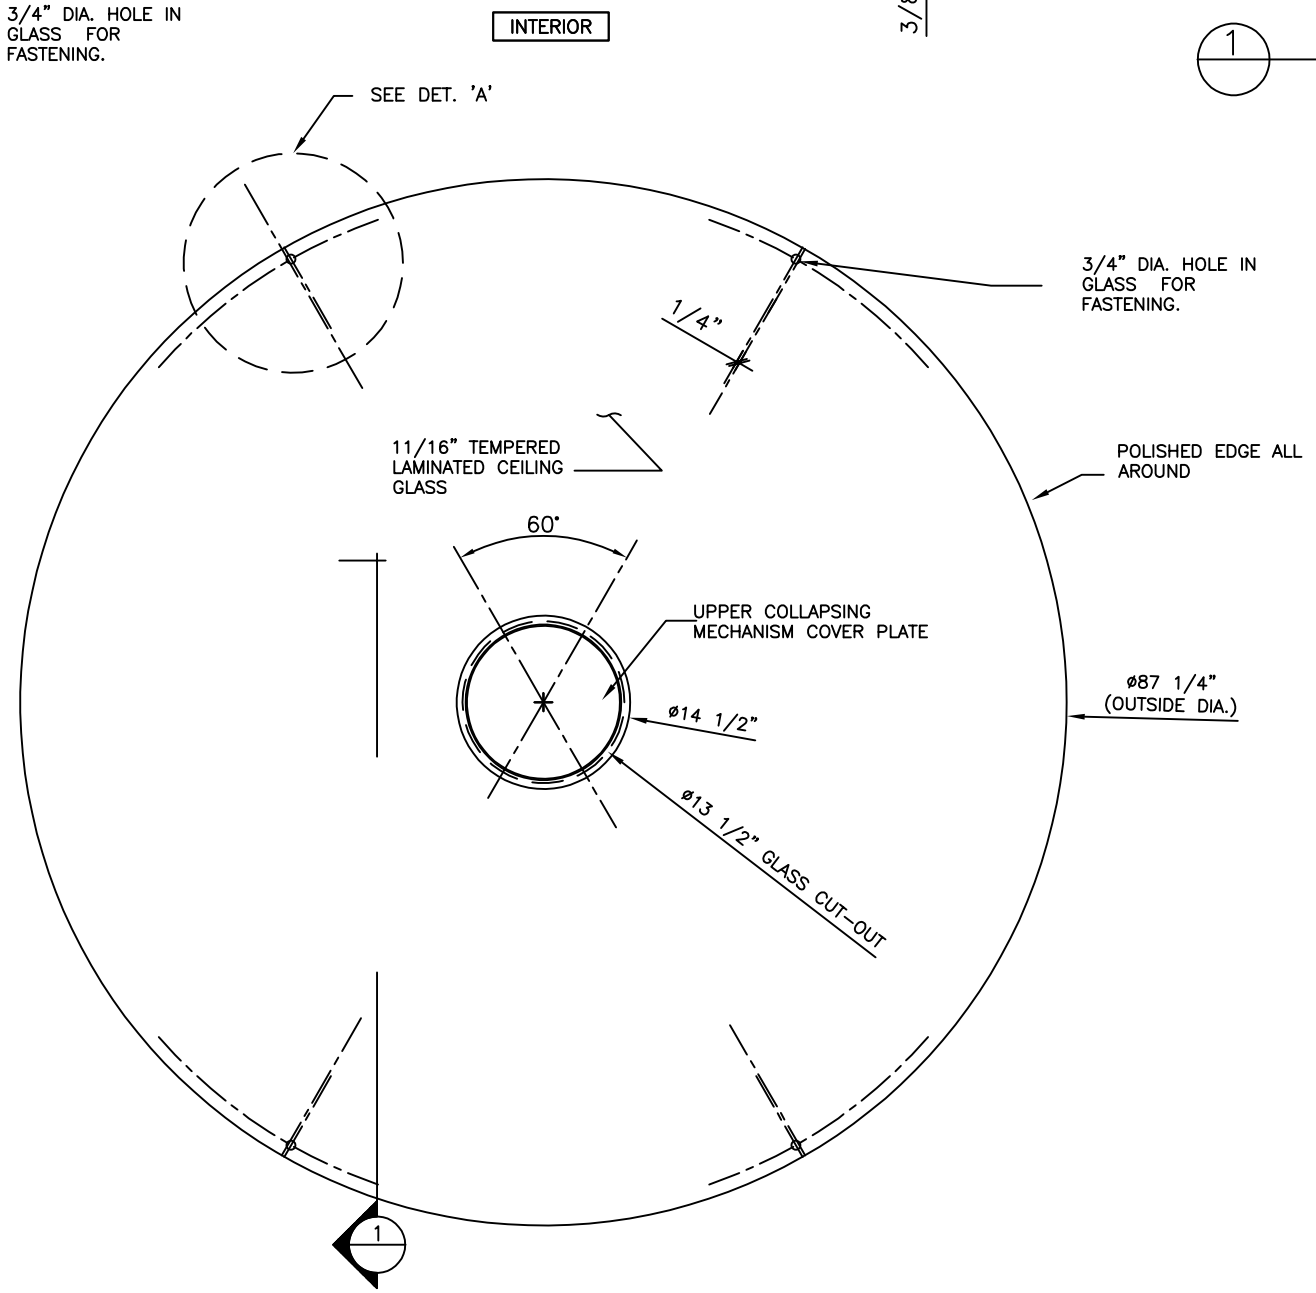

ROOF PLAN

1 REQUIRED

11/16" CLEAR LAMINATED TEMPERED CEILING GLASS MADE OF:

- 1/4" CLEAR TEMPERED GLASS
- 1/16" VINYL
- 3/8" CLEAR TEMPERED GLASS

Date	REVISIONS	By	Issue

No.	ISSUED	Date

IMPORTANT NOTICE

C.J. Rush wishes to bring to your attention the following, for which we assume NO RESPONSIBILITY:

(1) The use of these drawings by other parties is the sole responsibility of that party as to site conditions, measurements, etc,.

(2) Movement of structures by forces causing mis-alignment and improper function of our product.

(3) Results of glass breakage causing bodily harm through improper use or mischief.

SPECIAL REFERENCE NOTE

Very often the method of manufacturing as shown on these shop drawings are a development of the skills of the company. Any reproduction and or distribution in whole or in part, without expressed or written consent is strictly prohibited.

C.J. Rush

RUSH ENTRANCE SYSTEMS LTD

65 RIVIERA DRIVE
MARKHAM, ONT.
CANADA, L3R 5J6

Tel. 888-301-5407
905-944-8005
Fax 905-944-8006

2500AG SERIES 3 WING REVOLVING DOOR ROOF PLAN

BUILDING		
LOCATION		
ARCH-ENG.		
CONTRACTOR		
Drawn by	Job No.	
Checked by		
Scale	Dwg. No.	05
Date		
Finish		